NOTES–

a.) THERE IS A 10' UTILITY AND MAINTENANCE EASEMENT ACROSS ALL LOT FRONTS THAT INCLUDES PEDESTRIAN WALKWAYS.

b.) REFER TO RECORDED PLAT FOR EASEMENTS AND RESTRICTIONS.

c.) THERE IS A 5' DRAINAGE EASEMENT ALONG ALL SIDELINES.

VICINITY MAP

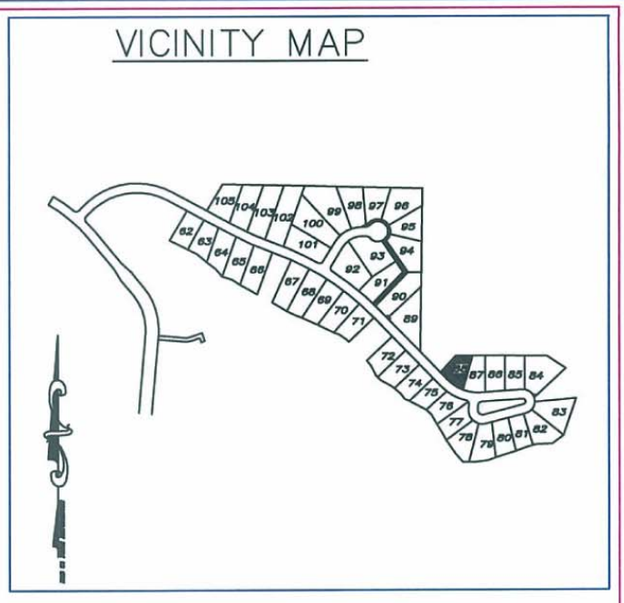

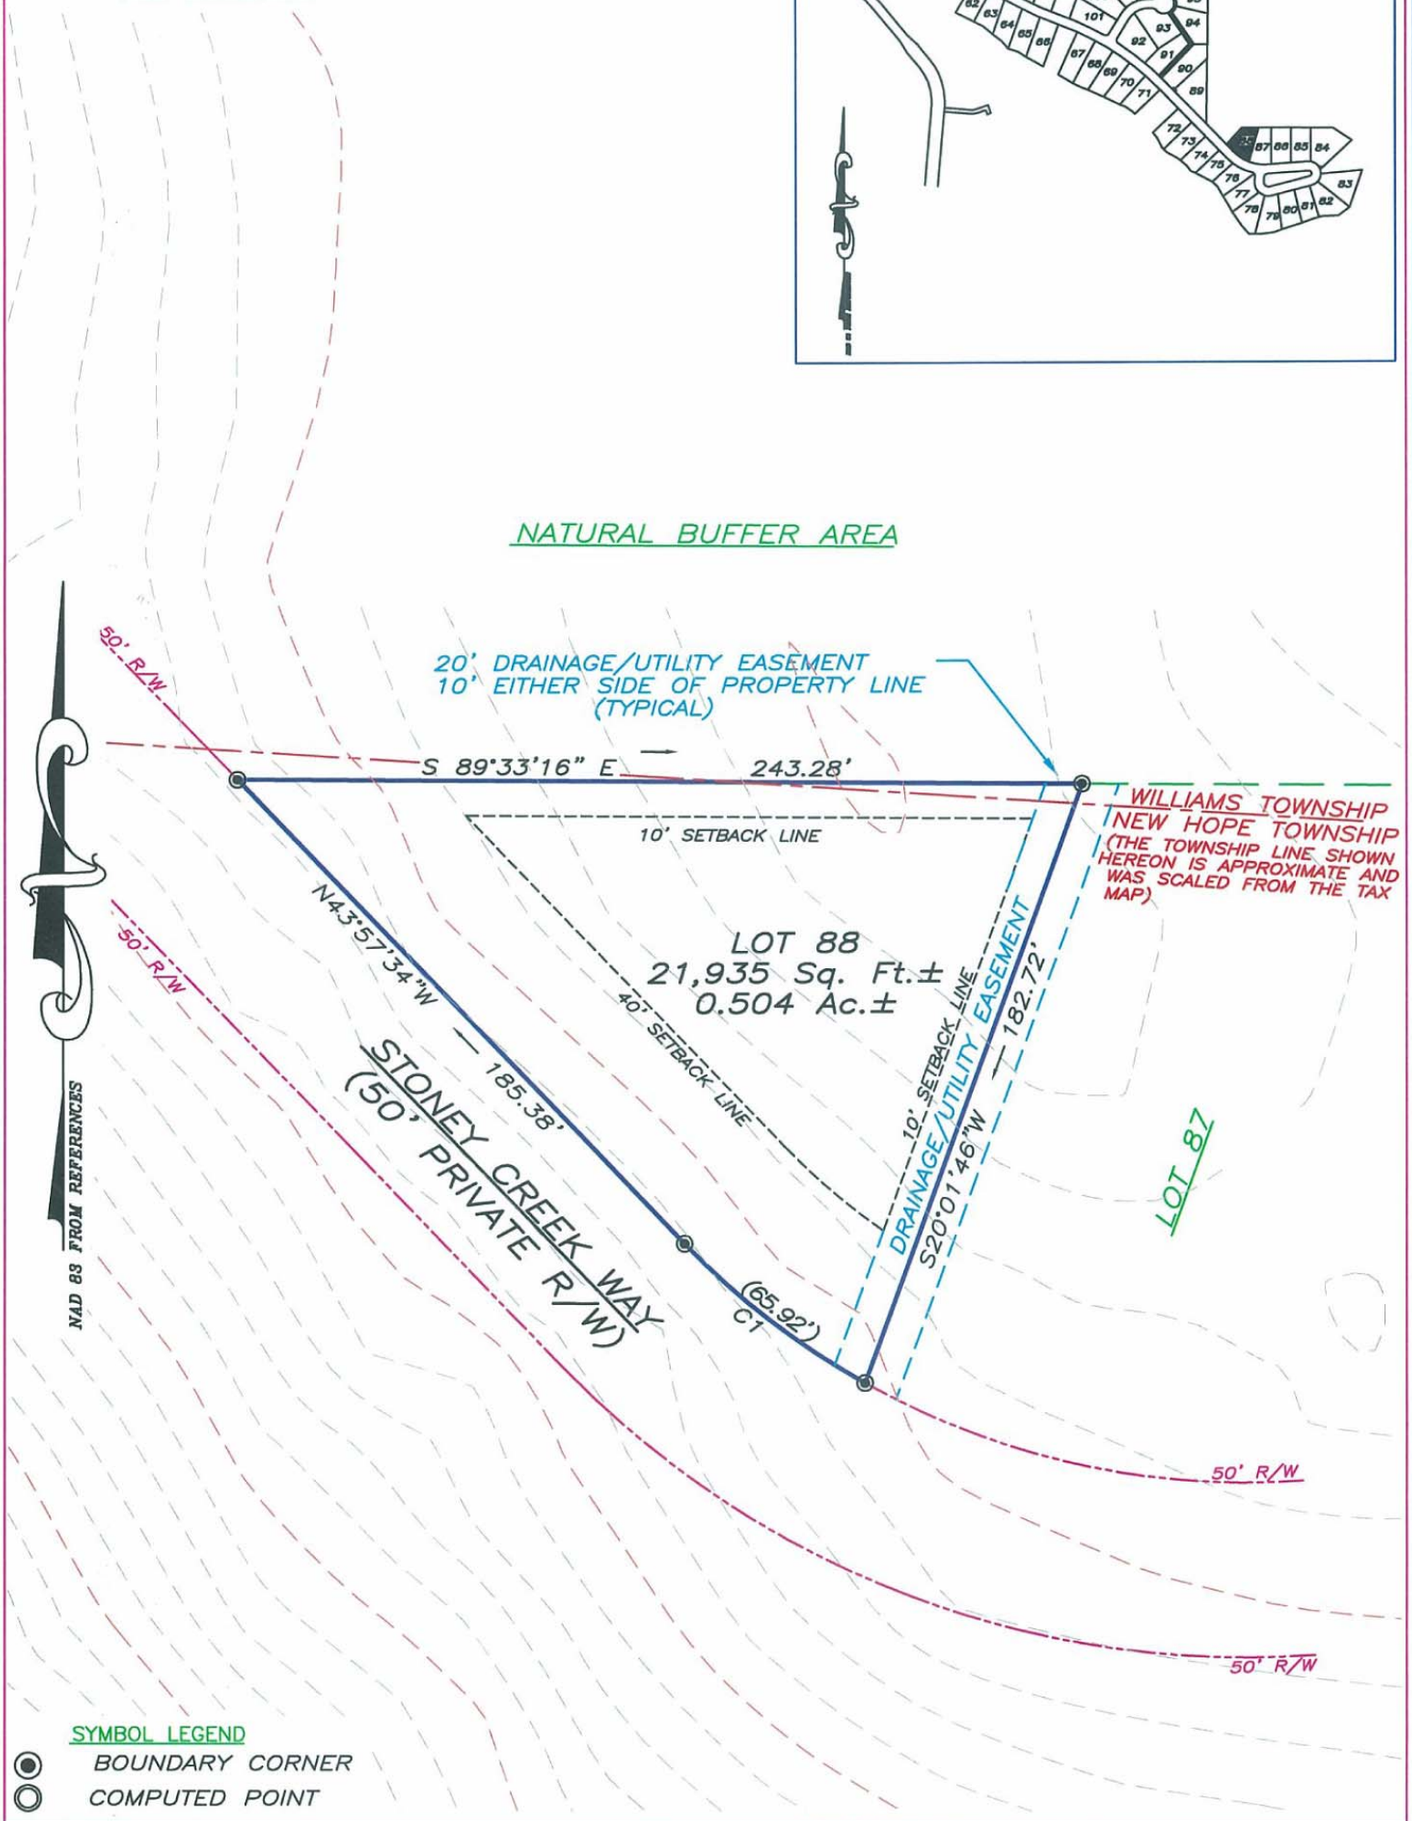

SYMBOL LEGEND

◉ BOUNDARY CORNER

◎ COMPUTED POINT

NORTH CAROLINA PROFESSIONAL SEAL L-3599 LAND SURVEYOR CHARLES O. ELIASON

PLOT PLAN

"THE LEGACY AT JORDAN LAKE" PHASE ONE – LOT 88

NEW HOPE TOWNSHIP ~ CHATHAM COUNTY ~ NORTH CAROLINA

PRELIMINARY NOT FOR SALES, CONVEYANCE, RECORDATION OR CONSTRUCTION

ABSOLUTE LAND SURVEYING AND MAPPING, P.C.

MAILING ADDRESS ~ 117 NORTH CHATHAM AVENUE, SILER CITY, N.C. 27344

PHYSICAL ADDRESS ~ 964 EAST STREET, SUITE 210, PITTSBORO, N.C. 27312

(919) 542-0074 FAX (919)542-3751

0 25 50 100

SCALE : 1 INCH = 50 FEET

JOB NUMBER: 040509

DATE: FEBRUARY 14, 2006